Bituminous Flashings
Specification SF-10

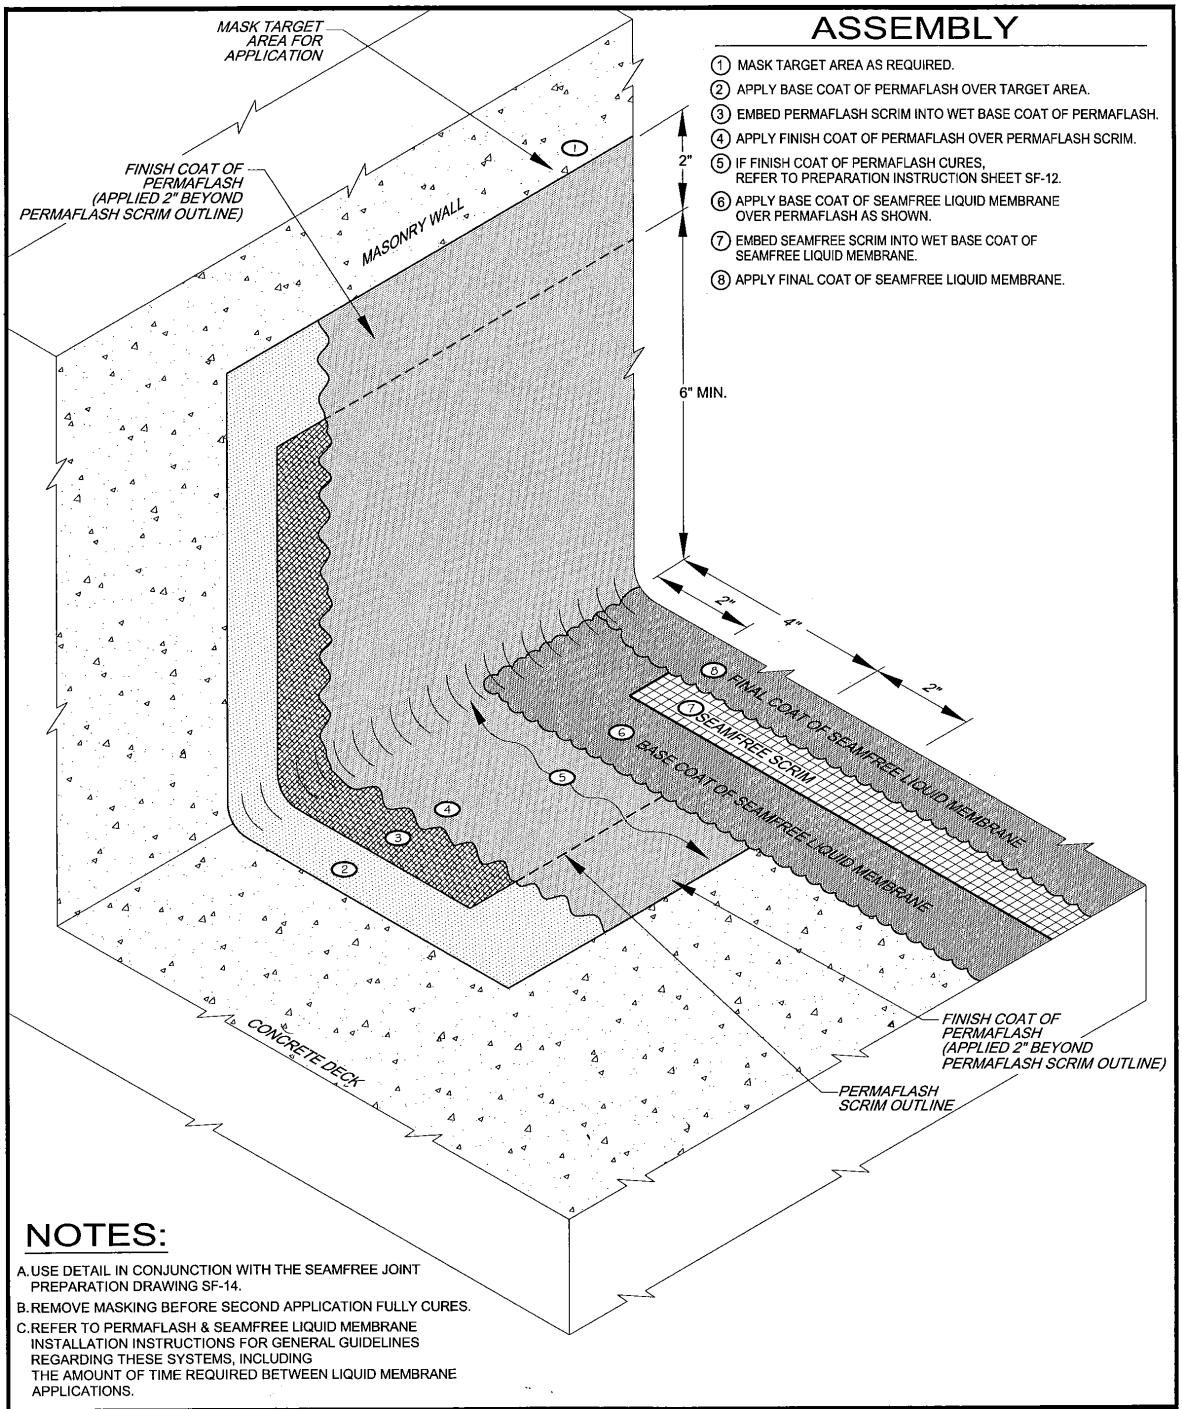

ASSEMBLY

1. MASK TARGET AREA AS REQUIRED.
2. APPLY BASE COAT OF PERMAFLASH OVER TARGET AREA.
3. EMBED PERMAFLASH SCRIM INTO WET BASE COAT OF PERMAFLASH.
4. APPLY FINISH COAT OF PERMAFLASH OVER PERMAFLASH SCRIM.
5. IF FINISH COAT OF PERMAFLASH CURES, REFER TO PREPARATION INSTRUCTION SHEET SF-12.
6. APPLY BASE COAT OF SEAMFREE LIQUID MEMBRANE OVER PERMAFLASH AS SHOWN.
7. EMBED SEAMFREE SCRIM INTO WET BASE COAT OF SEAMFREE LIQUID MEMBRANE.
8. APPLY FINAL COAT OF SEAMFREE LIQUID MEMBRANE.

NOTES:

A. USE DETAIL IN CONJUNCTION WITH THE SEAMFREE JOINT PREPARATION DRAWING SF-14.

B. REMOVE MASKING BEFORE SECOND APPLICATION FULLY CURES.

C. REFER TO PERMAFLASH & SEAMFREE LIQUID MEMBRANE INSTALLATION INSTRUCTIONS FOR GENERAL GUIDELINES REGARDING THESE SYSTEMS, INCLUDING THE AMOUNT OF TIME REQUIRED BETWEEN LIQUID MEMBRANE APPLICATIONS.

SEAMFREE BASE FLASHING DETAIL - MASONRY WALL

DRAWING NO.	SCALE	ISSUE DATE	REV. NO.
SF-10	N.T.S	12-14-09	2
	CAD FILE: SF_10.dwg		

Johns Manville is a Manufacturer of commercial roofing products and offers this general conceptual information to you as a courtesy. This complimentary assistance is not to be used or relied upon by anyone as a substitute for professional engineering design and documentation required by building code, contract, or applicable law. By accepting these comments you agree they do not constitute any representations, endorsements of, or an assumption by Johns Manville of any liability for either the adequacy of the design of this building or any other material not supplied by Johns Manville.

Refer to the Material Safety Data Sheet and product label prior to using this product.